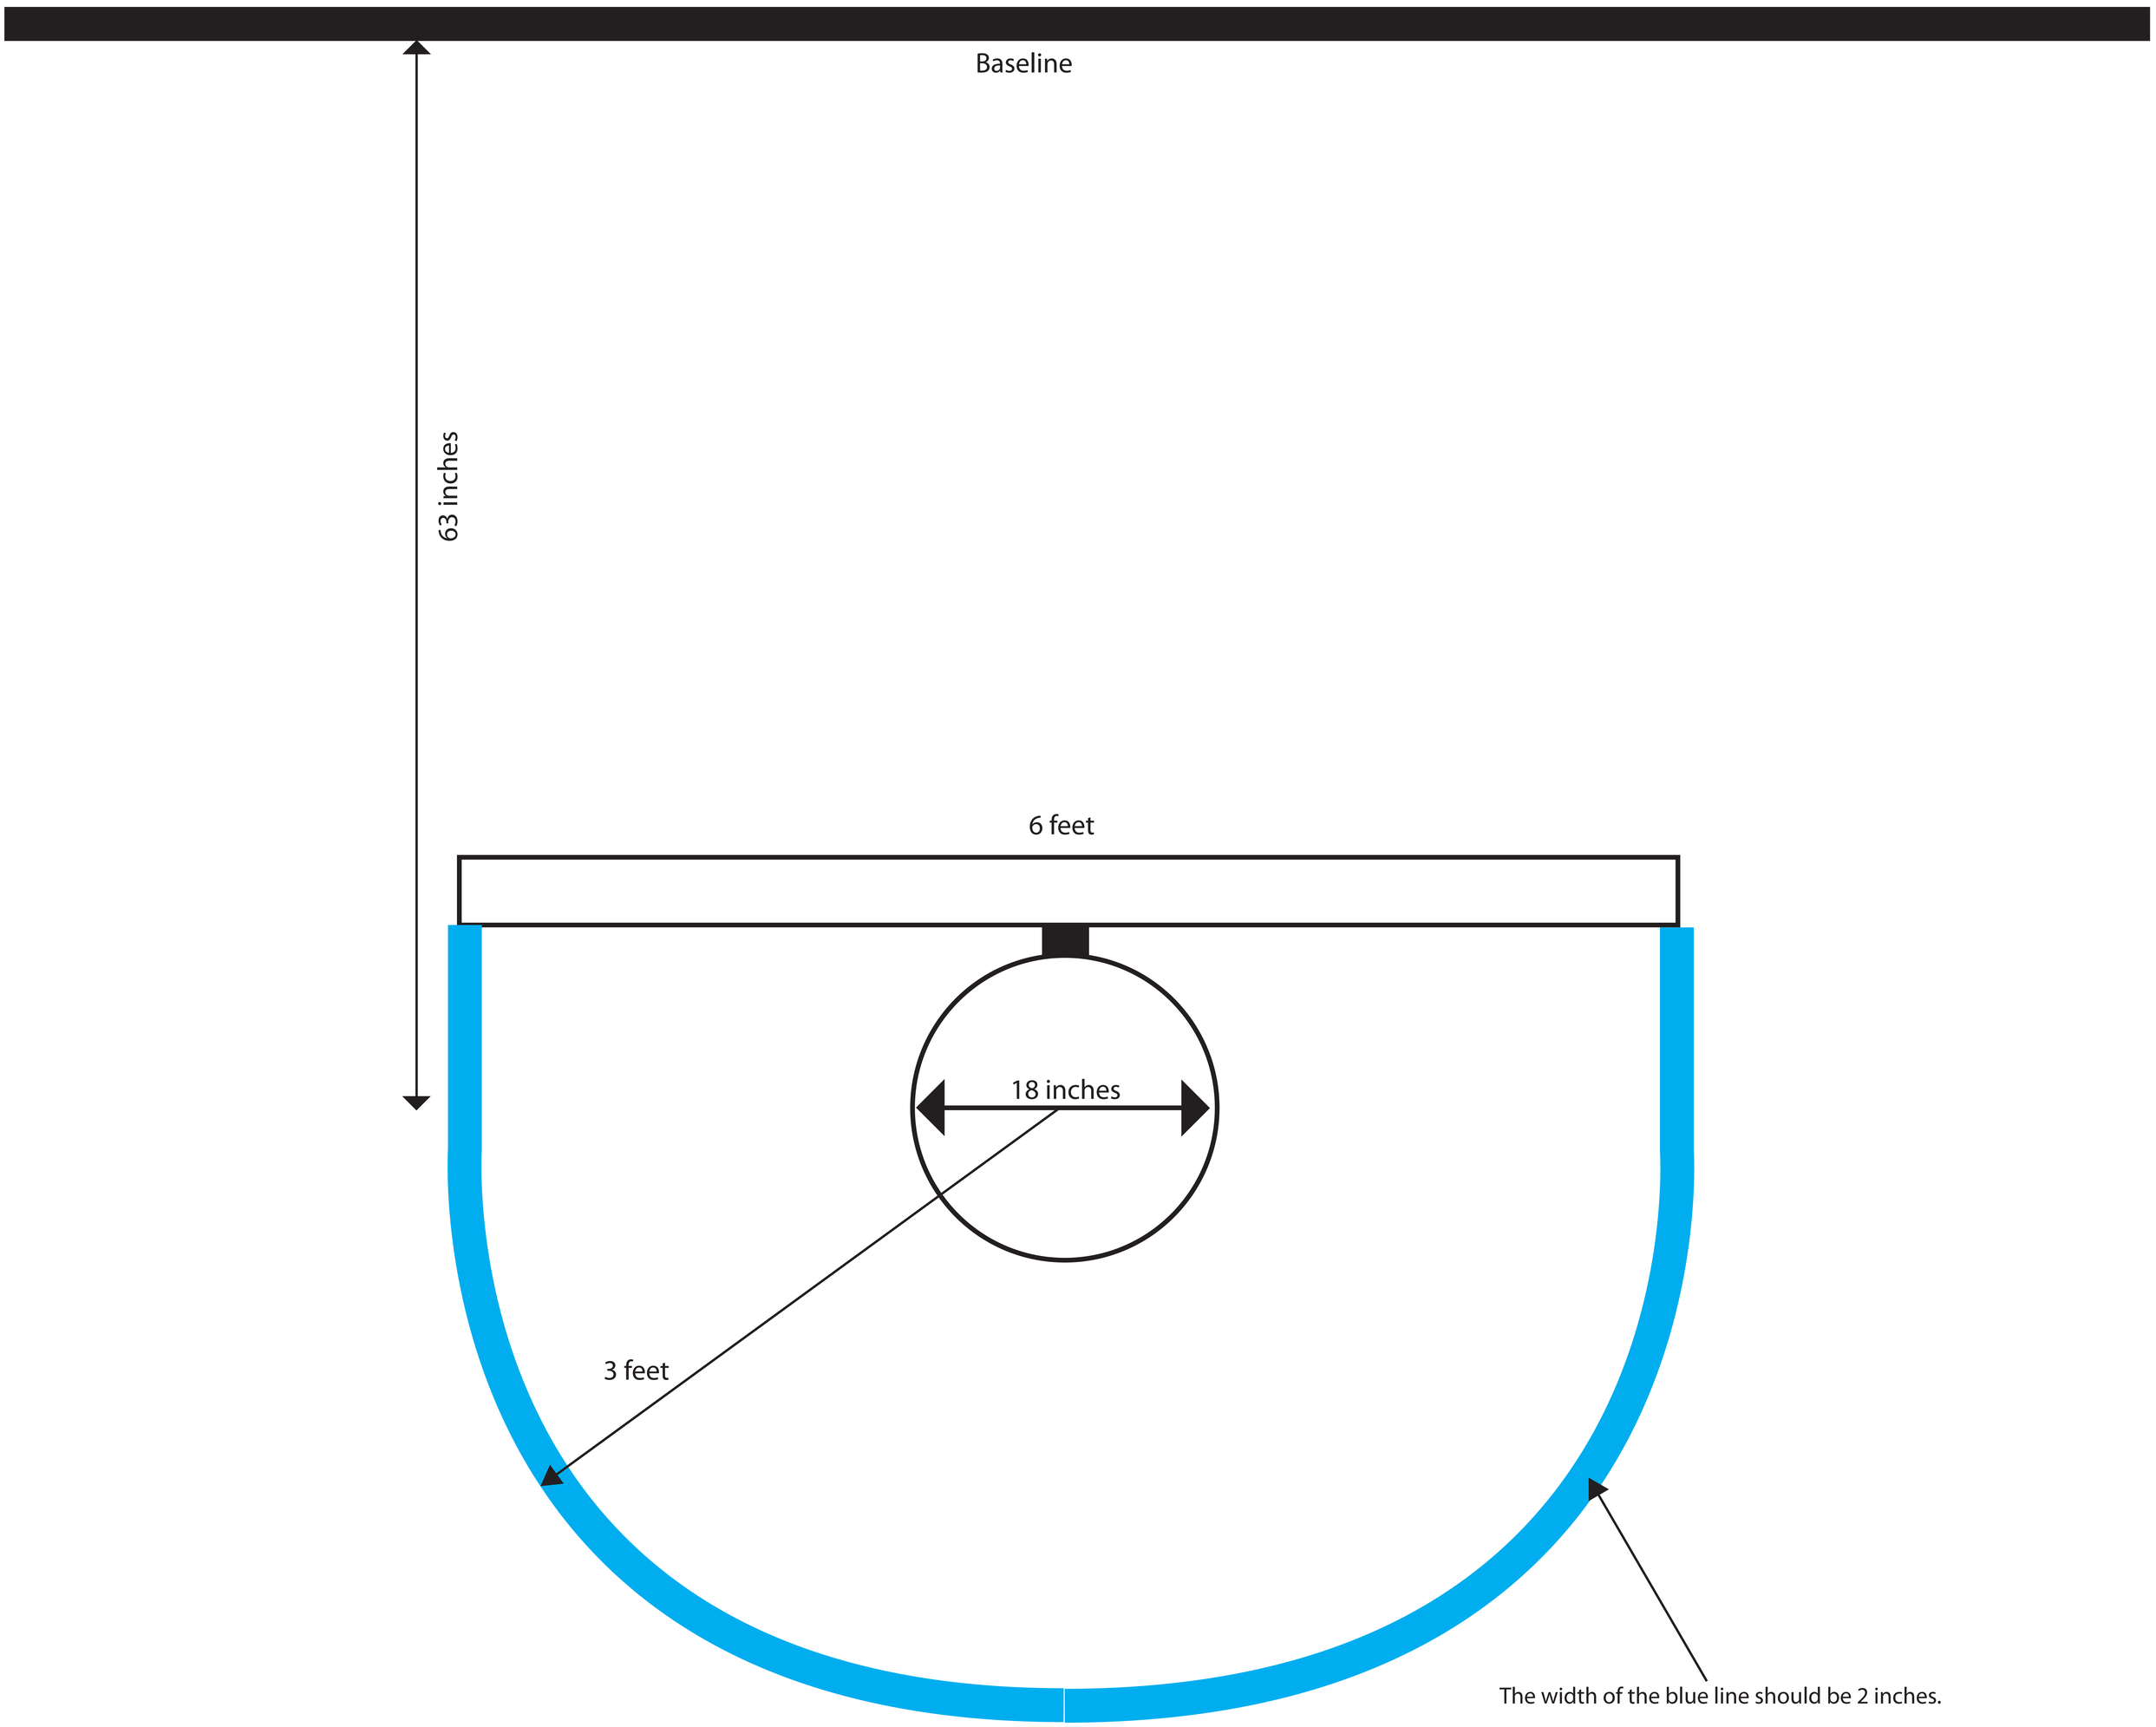3 -Foot Restricted Area Arc